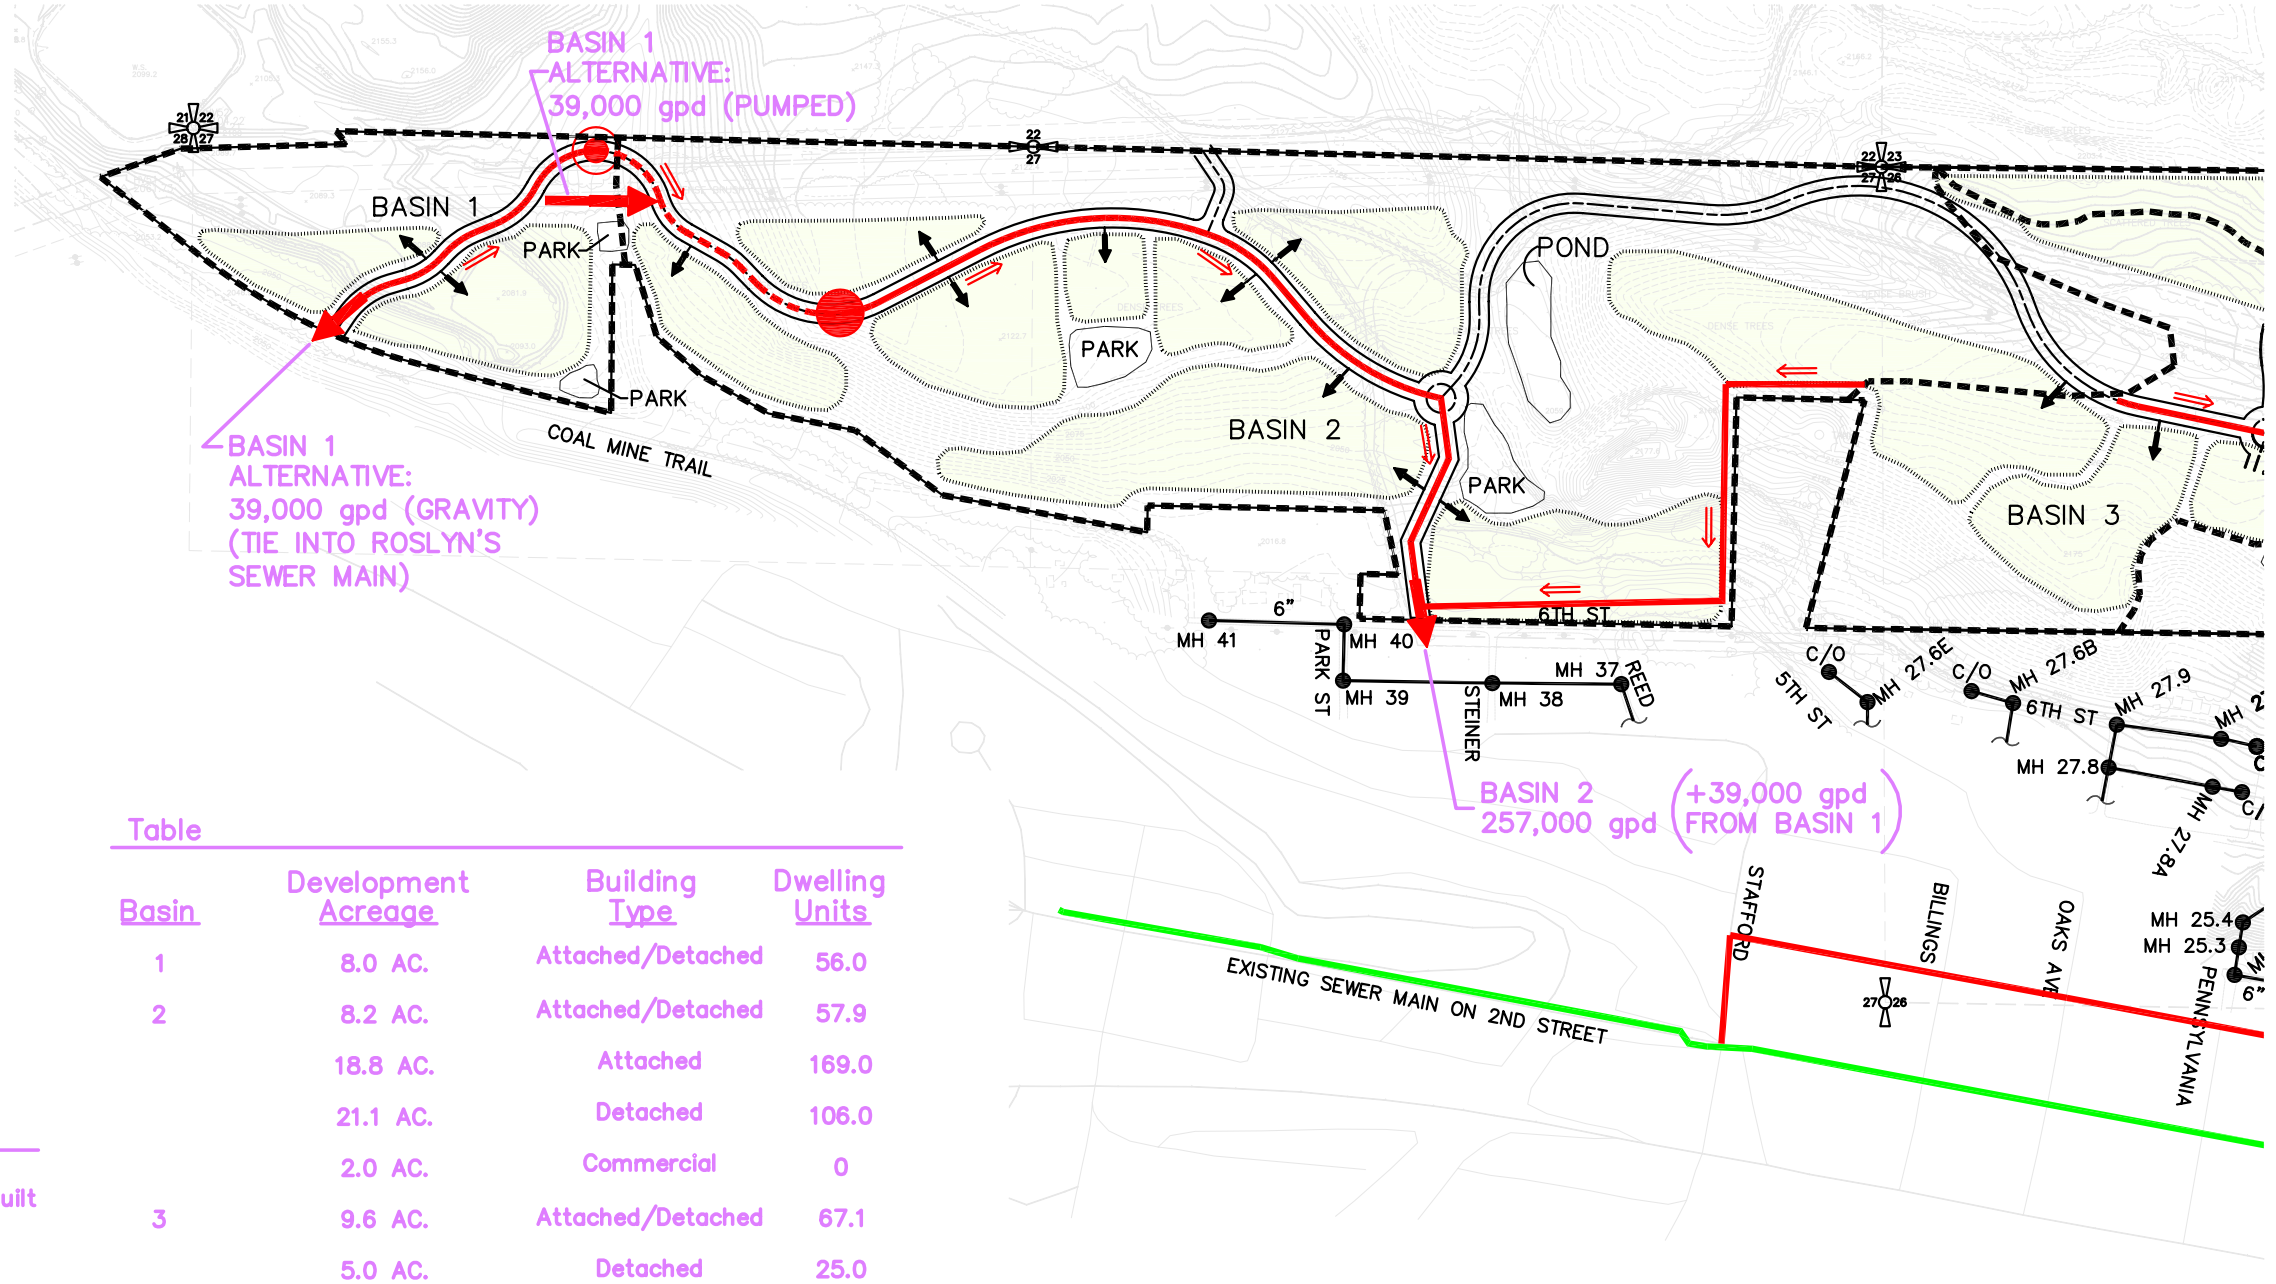

Table

Basin	Development Acreage	Building Type	Dwelling Units
1	8.0 AC.	Attached/Detached	56.0
2	8.2 AC.	Attached/Detached	57.9
	18.8 AC.	Attached	169.0
	21.1 AC.	Detached	106.0
	2.0 AC.	Commercial	0
3	9.6 AC.	Attached/Detached	67.1
	5.0 AC.	Detached	25.0
	2.2 AC.	Commercial	0
4	23.9 AC.	Detached	119.5
5	11.6 AC.	Attached/Detached	81.0
	10.1 AC.	Detached	50.5
6	41.1 AC.	Detached	207.0
7	9.6 AC.	Detached	48.0

Legend

- MH # — MH # : Approximate Location of Sewer As-Built
- c/o : Clean Out
- Development Area
- Off-Site Discharge Location
- Proposed Gravity Sewer Main
- Proposed Pumped Sewer Main
- Lift Station
- Begin Gravity Flow

Figure E.2
Conceptual Sewer Design
2nd & 3rd Street Discharge
(West Half)

November 23, 2009

Scale: 1" = 600'

Encompass
ENGINEERING & SURVEYING
108 EAST 2ND STREET
CLE ELUM, WA 98922
PHONE: (509) 674-7433
FAX: (509) 674-7419